CHURCHILL RECREATION RESERVE MASTERPLAN

BOND STREET
CLARKE STREET
MARGARET STREET
WALLER STREET

LEGEND:

EXISTING AND RETAINED:

1. IRRIGATION WATER STORAGE TANK
2. OFF LEASH DOG PARK
3. OPEN SPACE AREA FOR PASSIVE AND ACTIVE RECREATION
4. PLAYER SHELTER
5. ATHLETICS STORAGE

PROPOSED:

1. NEW BENALLA MULTISPORT STADIUM
2. NEW SPECTATOR VIEWING AREA
3. REMOVE NETBALL PAVILION
4. NEW X4 PLAYERS SHELTER
5. NEW LANDSCAPED PLAZA WITH SEALED WALKWAYS CONNECTING ALL AREAS TO BENALLA MULTISPORT STADIUM
6. RENEW X6 NETBALL COURTS
7. REALIGNED NATURAL TURF ATHLETICS TRACK WITH SOCCER INFIELD AND HARD STAND HIGH JUMP.
8. RELOCATE THROWING CAGES
9. REMOVE AND RELOCATE LONG JUMP PITS WITH SHADE STRUCTURE
10. UPGRADE CAR PARK TO ASPHALT (APPROX 131 SPACES)
11. RENEW HOCKEY PITCH TO NATURAL TURF
12. RENEW HOCKEY PAVILION
13. RENEW HOCKEY PLAYER SHELTERS
14. NEW PLAYSPACE WITH SHELTER AND BBQ FACILITIES
15. REMOVE SOCCER PAVILION
16. REMOVE PUBLIC TOILETS
17. ESTABLISH LANDSCAPE AREA
18. ESTABLISH NEW 1.5M CONCRETE PATH
19. RENEW AND UPGRADE SPORTS LIGHTING FOR SOCCER/ATHLETICS,NETBALL AND HOCKEY
20. NEW BIN ENCLOSURE
21. NEW BUS BAY
22. NEW ACCESSIBLE PARKING BAYS
23. NEW 1.05M HIGH CHAIN MESH FENCE
24. NEW HIGH JUMP TRACK
25. NEW OFF STREET ANGLE PARKING (APPROX 41 SPACES)
26. UPGRADE NATURAL TURF FIELD OF PLAY TO INCLUDE IRRIGATION AND WARM SEASON GRASS. INCLDUES TWO SETS OF PORTABLE GOALS

26a. AREA FOR POTENTIAL FUTURE EXPANSION OF THE BENALLA MULTISPORT STADIUM

SPORTENG™ BENALLA RURAL CITY


PROJECT: RECREATION RESERVES MASTERPLANS 2026-2036

N

PROJECT NO: 12696-01	SKETCH TITLE: CHURCHILL RESERVE - MASTERPLAN	SKETCH NO: SE_12696_SKT_004_CHURCHHILL	REV: B	DATE: 02/09/26	DRAWN BY: RNE	SCALE: 1:750 @ A1

© SPORTENG

UNITED FRIENDLIES RESERVE MASTERPLAN

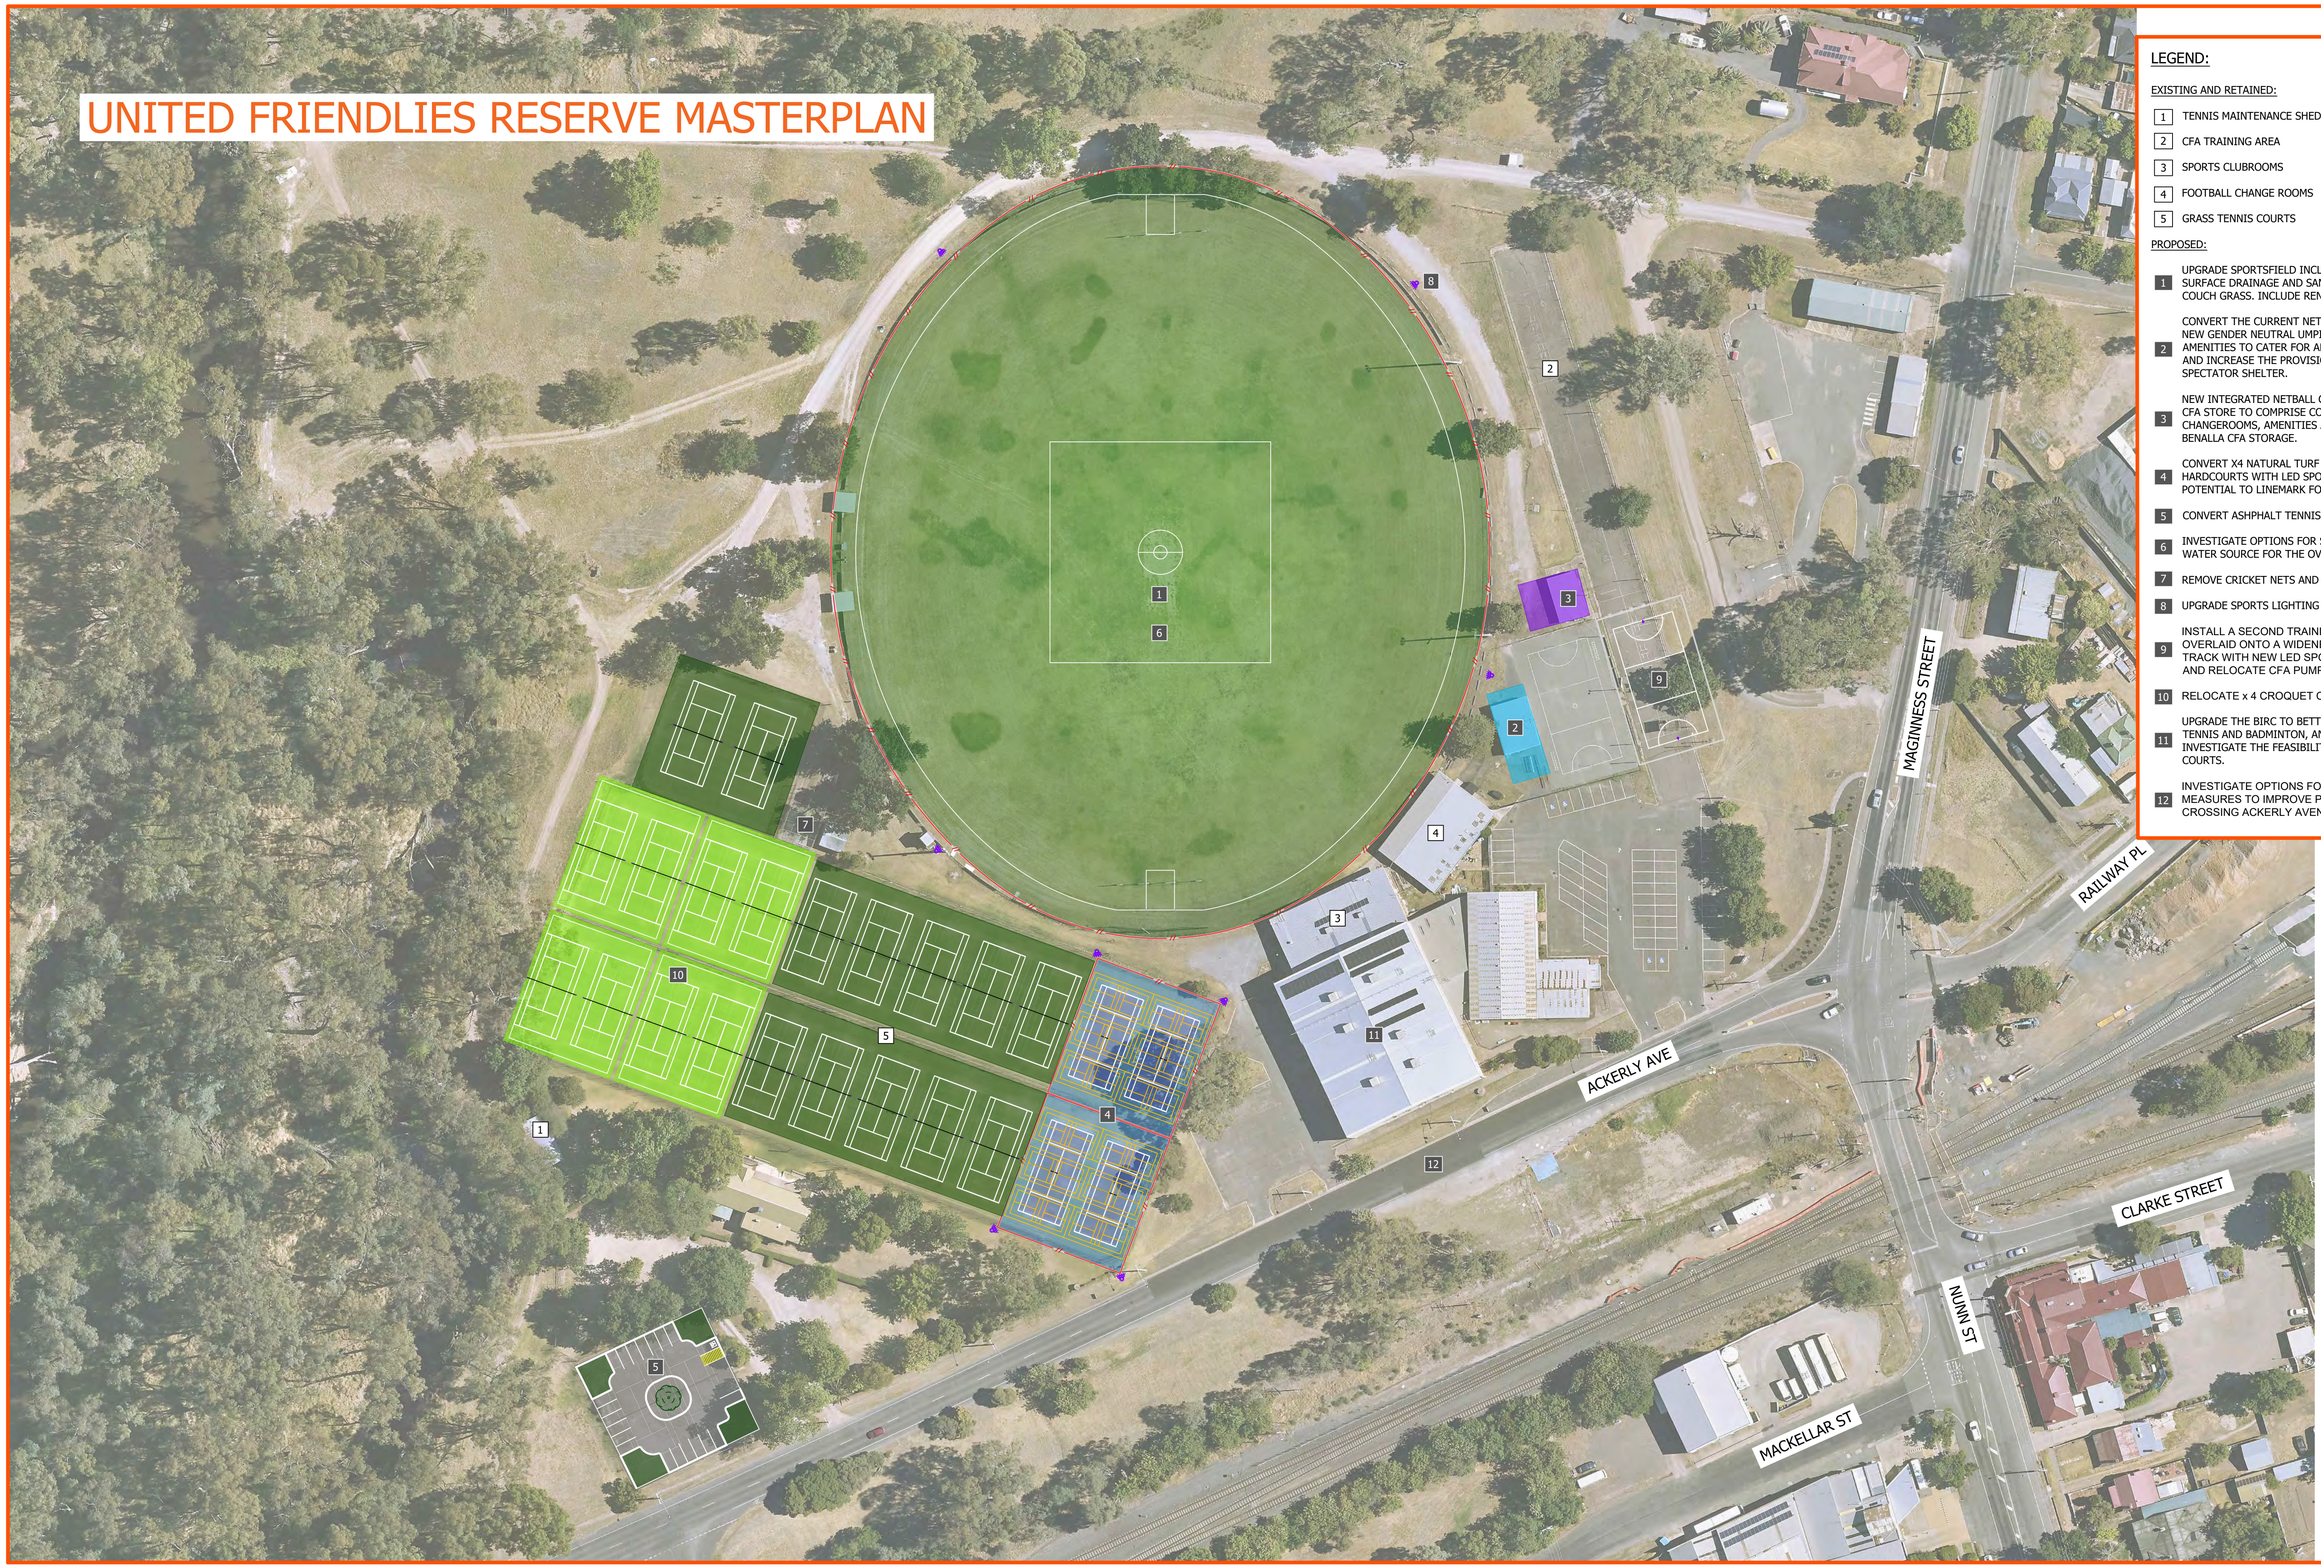

LEGEND:

EXISTING AND RETAINED:

1. TENNIS MAINTENANCE SHED
2. CFA TRAINING AREA
3. SPORTS CLUBROOMS
4. FOOTBALL CHANGE ROOMS
5. GRASS TENNIS COURTS

PROPOSED:

1. UPGRADE SPORTSFIELD INCLUDING IRRIGATION, SUB SURFACE DRAINAGE AND SAND CARPET LAYER WITH COUCH GRASS. INCLUDE RENEWAL OF FENCING.
2. CONVERT THE CURRENT NETBALL CLUBROOM INTO A NEW GENDER NEUTRAL UMPIRES CHANGEROOMS AND AMENITIES TO CATER FOR AFL AND NETBALL UMPIRES, AND INCREASE THE PROVISION FOR PLAYER AND SPECTATOR SHELTER.
3. NEW INTEGRATED NETBALL CLUBROOM AND BENALLA CFA STORE TO COMPRISE COMPLIANT NETBALL CHANGEROOMS, AMENITIES AND STORAGE, AND BENALLA CFA STORAGE.
4. CONVERT X4 NATURAL TURF TENNIS COURTS TO X4 HARDCOURTS WITH LED SPORTS LIGHTING AND POTENTIAL TO LINEMARK FOR PICKLEBALL
5. CONVERT ASHPHALT TENNIS COURTS TO CARPARKING
6. INVESTIGATE OPTIONS FOR SUSTAINABLE IRRIGATION WATER SOURCE FOR THE OVAL
7. REMOVE CRICKET NETS AND RETURN TO OPEN SPACE
8. UPGRADE SPORTS LIGHTING TO LED 100 LUX
9. INSTALL A SECOND TRAINING/WARM UP COURT OVERLAID ONTO A WIDENED SECTION OF THE CFA TRACK WITH NEW LED SPORTS LIGHTING TO BOTH AND RELOCATE CFA PUMP HOUSE
10. RELOCATE x 4 CROQUET COURTS
11. UPGRADE THE BIRC TO BETTER PROVIDE FOR TABLE TENNIS AND BADMINTON, AND WHEN REQUIRED, INVESTIGATE THE FEASIBILITY OF ADDING SQUASH COURTS.
12. INVESTIGATE OPTIONS FOR TRAFFIC CALMING MEASURES TO IMPROVE PEDESTRIAN SAFETY CROSSING ACKERLY AVENUE

SPORTENG™ BENALLA RURAL CITY

PROJECT: RECREATION RESERVES MASTERPLANS 2026-2036

N

PROJECT NO: 12696	SKETCH TITLE: UNITED FRIENDLIES SOCIETY RESERVE - MASTERPLAN	SKETCH NO: SE_12696_SKT_001_UNITED FRIENDLIES	REV: B	DATE: 02/09/26	DRAWN BY: RNE	SCALE: 1:750 @ A1

© SPORTENG

BENALLA SHOWGROUNDS MASTERPLAN



LEGEND:

PROPOSED:

1. UPGRADE SPORTSFIELD INCLUDING IRRIGATION, SUB SURFACE DRAINAGE, SURFACE LIGHTING (150LUX) AND SAND CARPET LAYER WITH COUCH GRASS. INCLUDE RENEWAL OF FENCING AND ADDITION OF BALL NETTING AT BOTH ENDS.
2. RE-ALIGNMENT OF AFL/CRICKET FIELDS WITH NORTHERN END GOAL BALL NETTING
3. UPGRADE SPORTS LIGHTING TO LED (100LUX)
4. SEAL THE MAIN CAR PARKING AREA BETWEEN NETBALL COURTS AND LAKESIDE FUNCTION CENTRE.
5. RENEW CRICKET NETS
6. DEMOLISH KIOSK AND RELOCATE POWER SUPPLY
7. REMOVE PUBLIC TOILETS
8. RE-PURPOSE TO PROVIDE CAMP KITCHEN FACILITIES
9. RESURFACE NETBALL COURTS
10. COMPLETE BALCONY AROUND GLASS HOUSE

SPORTENG™ BENALLA RURAL CITY


PROJECT: RECREATION RESERVES MASTERPLANS 2026-2036

N

PROJECT NO:	SKETCH TITLE:	SKETCH NO:	REV:	DATE:	DRAWN BY:	SCALE:
12696	BENALLA SHOWGROUNDS AND RECREATION RESERVE - MASTER PLAN	SE_12696_SKT_001_BENALLA SHOWGROUNDS	B	02/09/26	RNE	1:750 @ A1

© SPORTENG

BENALLA GARDENS MASTERPLAN

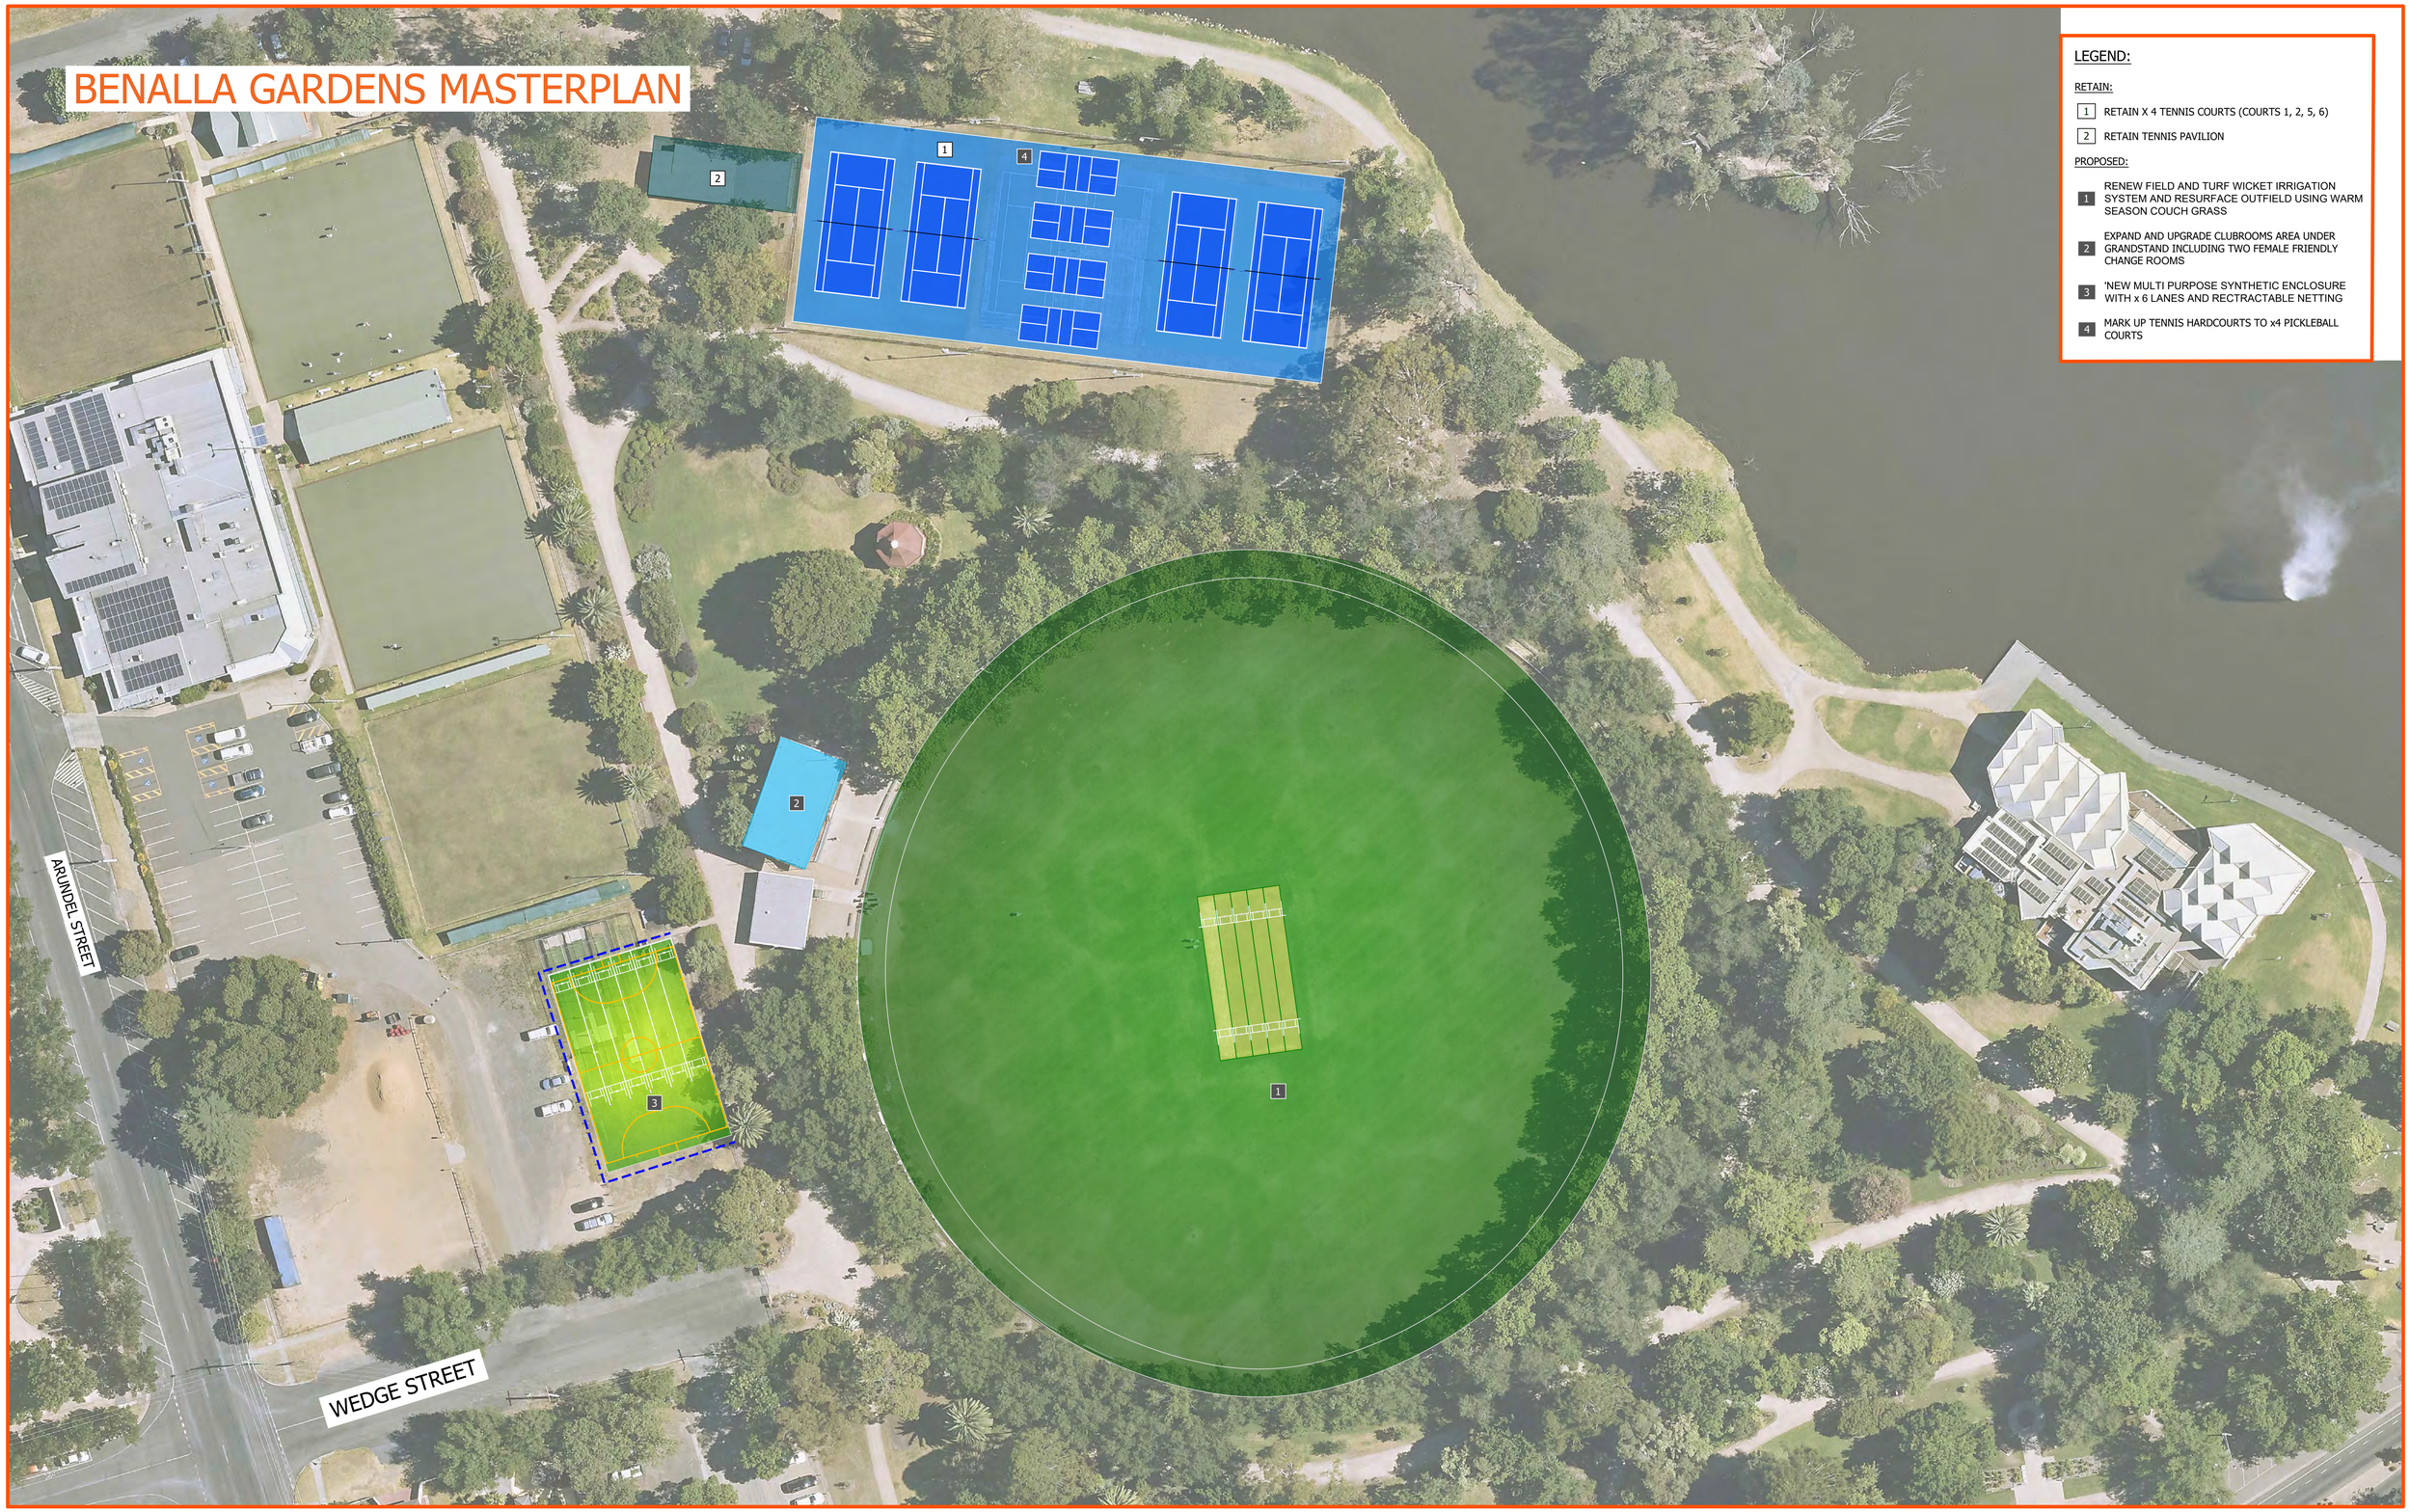

LEGEND:

RETAIN:

1 RETAIN X 4 TENNIS COURTS (COURTS 1, 2, 5, 6)

2 RETAIN TENNIS PAVILION

PROPOSED:

1 RENEW FIELD AND TURF WICKET IRRIGATION SYSTEM AND RESURFACE OUTFIELD USING WARM SEASON COUCH GRASS

2 EXPAND AND UPGRADE CLUBROOMS AREA UNDER GRANDSTAND INCLUDING TWO FEMALE FRIENDLY CHANGE ROOMS

3 'NEW MULTI PURPOSE SYNTHETIC ENCLOSURE WITH x 6 LANES AND RECTRACTABLE NETTING

4 MARK UP TENNIS HARDCOURTS TO x4 PICKLEBALL COURTS

SPORTENG™ BENALLA RURAL CITY

PROJECT: RECREATION RESERVES MASTERPLANS 2026-2036

N

PROJECT NO: 12696	SKETCH TITLE: BENALLA GARDENS - MASTER PLAN	SKETCH NO: SE_12696_SKT_001_BENALLA GARDENS	REV: B	DATE: 02/09/26	DRAWN BY: RNE	SCALE: 1:500 @ A1

© SPORTENG